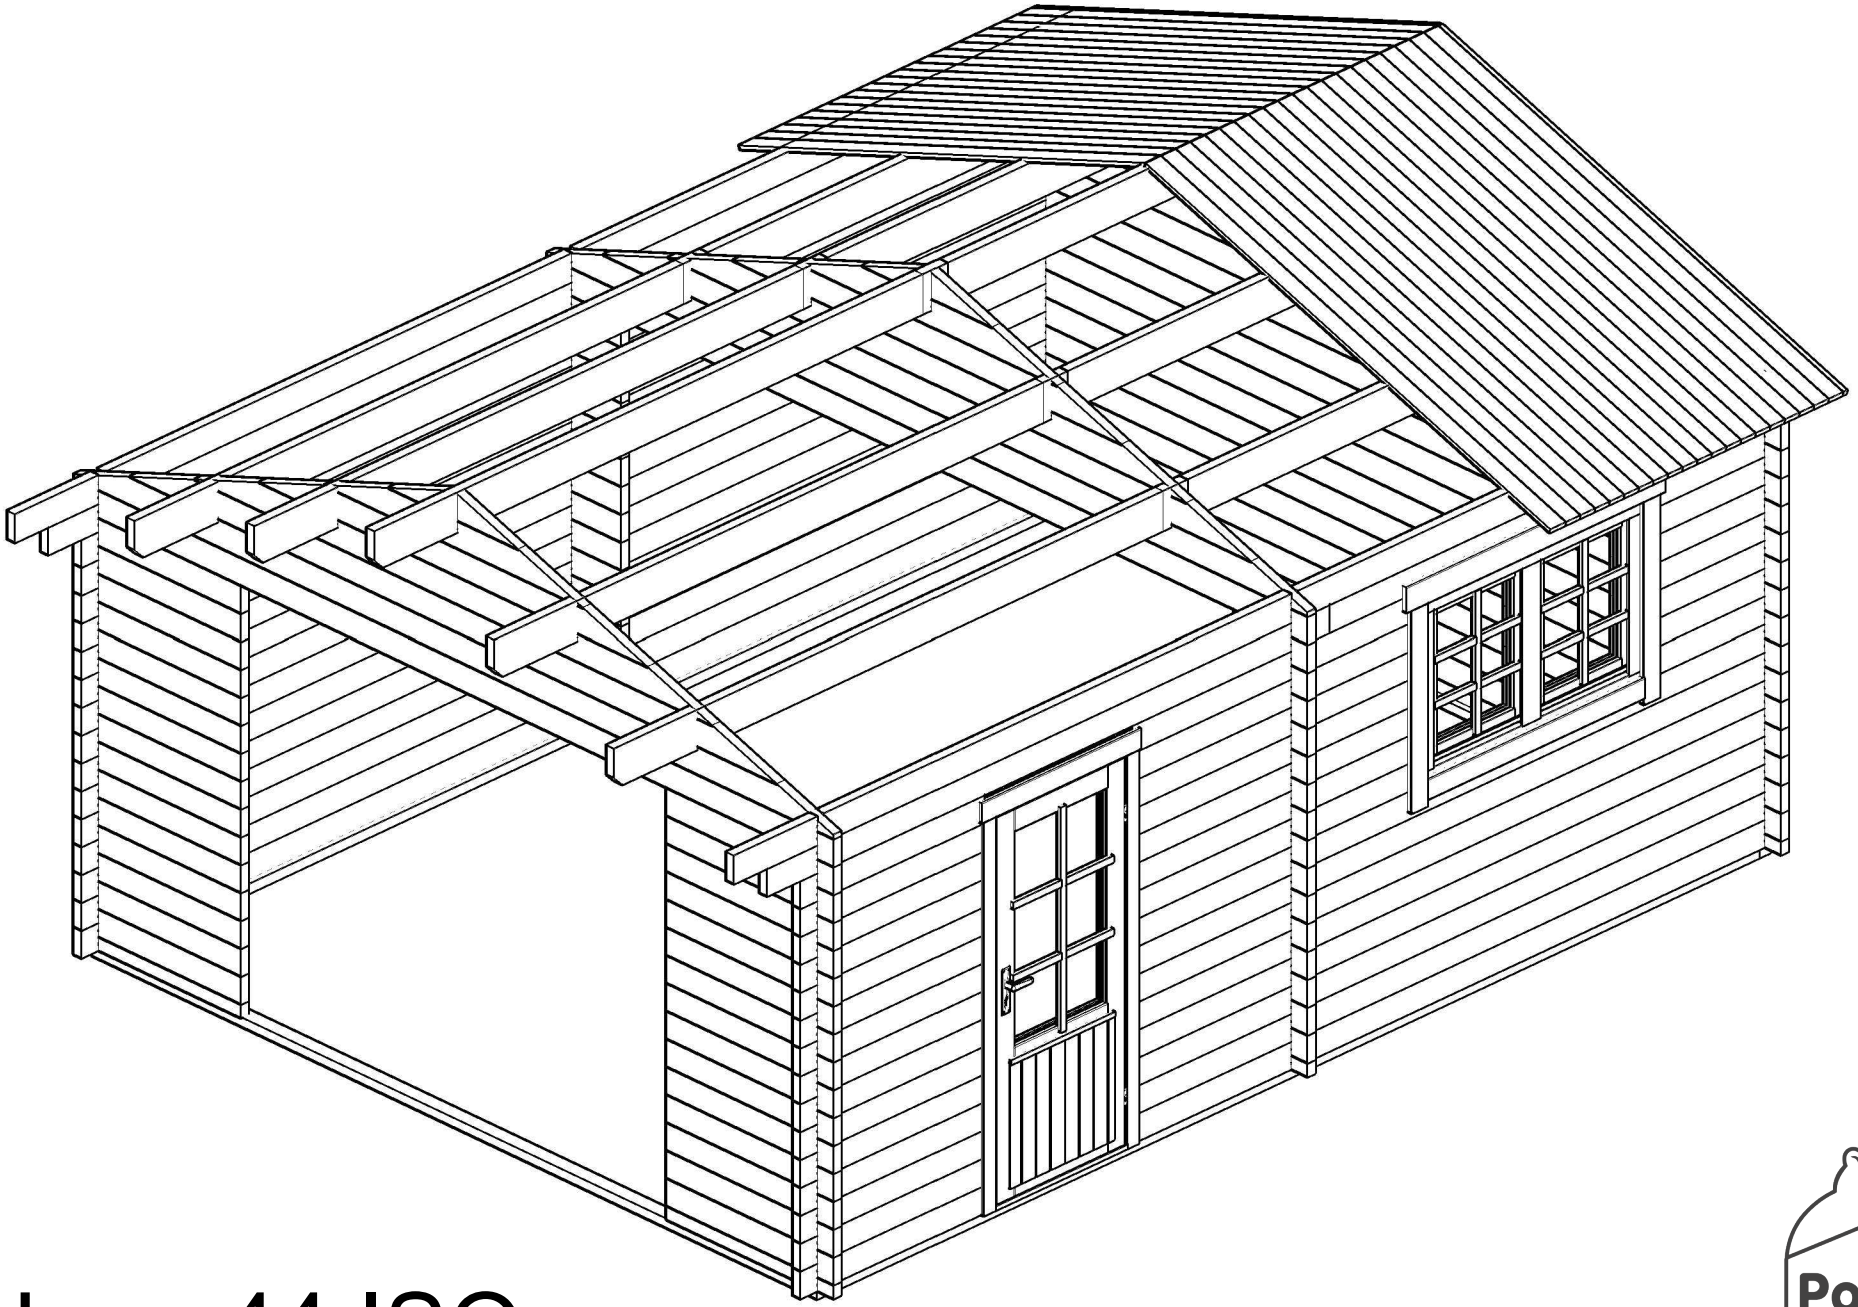

Henry44 ISO

Polhus

Quality wooden houses

POS	SPECIFICATION Henry44	QTY	PROFILE (mm)	LENGTH (mm)
001	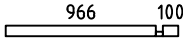	2	44x68	1110
002	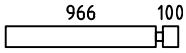	30	44x135	1110
003	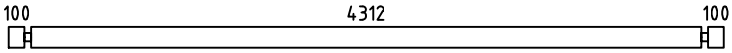	18	44x135	4600
010		2	44x68	444
011		30	44x135	444
012	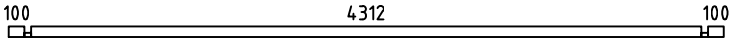	1	44x68	4600
013	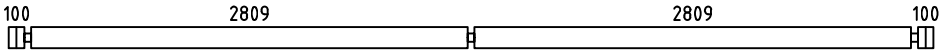	15	44x135	5950
014	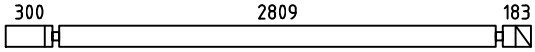	2	44x135	3380
015	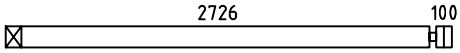	2	44x135	2870
016	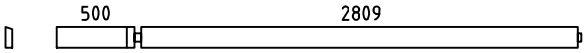	1	44x135	3375
017	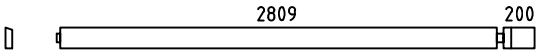	1	44x135	3075
018	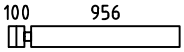	15	44x135	1100
019	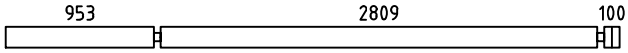	8	44x135	3950
020	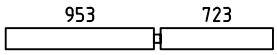	7	44x135	1720
021	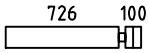	7	44x135	870
022	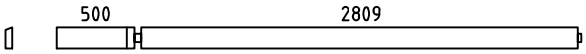	1	44x135	3375
023	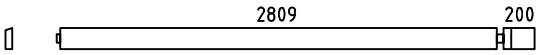	1	44x135	3075
W1-1	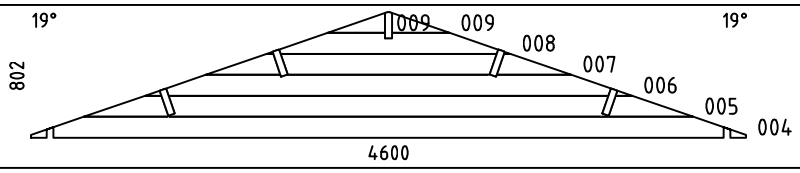	1		
W2-1	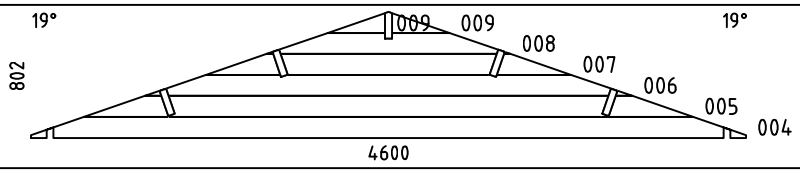	1		
W3-1	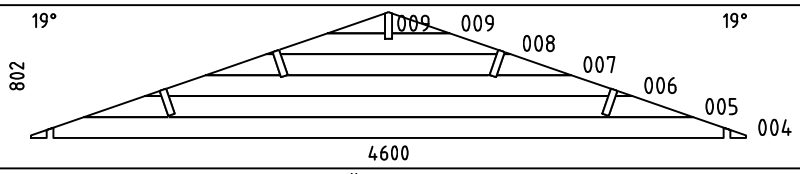	1		
F1	FOUNDATION-GOLVBJÄLKE-FUNDAMENT-FONDATION	2	70x44	5600
F2	FOUNDATION-GOLVBJÄLKE-FUNDAMENT-FONDATION	2	70x44	4390

Model Henry44	Material	Page 1/3

POS	SPECIFICATION Henry44	QTY	PROFILE (mm)	LENGTH (mm)
F3	FOUNDATION-GOLVBJÄLKE-FUNDAMENT-FONDATION	2	70x44	269
PL1	PURLIN-TAKBALK-DACHPFETTE-PANNE 500 2809 50	4	44x190	3447
PL3	PURLIN-TAKBALK-DACHPFETTE-PANNE 500 2809 50	1	44x190	3447
PL2	PURLIN-TAKBALK-DACHPFETTE-PANNE 50 2809 200	4	44x190	3147
PL4	PURLIN-TAKBALK-DACHPFETTE-PANNE 50 2809 200	1	44x190	3147
R-1	ROOF BOARD-TAKBRÄDA-DACHBRETT-VOLIGE	148+1	88x18	2590
GB-1	GABLE BOARD 95-GAVELBRÄDA-GIEBELBLENDE-PLANCHE DE RIVE	4	18x95	3225
GB-1	GABLE BOARD 120-GAVELBRÄDA-GIEBELBLENDE-PLANCHE DE RIVE	4	18x120	2630
RL-1	ROOFING LATH-TAKLÄKT-GIEBELLEISTE-LATTE DE RIVE	4	40x18	2630
RL-2	ROOFING LATH-TAKLÄKT-GIEBELLEISTE-LATTE DE RIVE	4	40x18	3225
SB1	STEEL BAR-STÅL STÅNG-STAHLSTANGE-BARRE D´ACIER	4	Ø14	980
TRS21	THREADED ROD SET 2 M10-INFÄSTNINGS SET-GEWINDESTANGE SATZ-KIT DE TIGES FILETÉES	4	M10	2340
D	DIAMOND-DIAMANT-DECKBRETT-LOSANGE DE DECORATION	2		
	DOOR KIT-DÖRR BESLAG-TÜR SATZ-KIT PORTE	1		
	NAIL 1.6x30-SPIK-NAGEL-CLOU	25	1.6x30	
N 1. 8x40	NAIL 1.8x40-SPIK-NAGEL-CLOU	650	1.8x40	
S4x60	SCREW 4x60-SKRUV-SCHRAUBE-VIS	90	4x60	
S5x90	SCREW 5x90-SKRUV-SCHRAUBE-VIS	15	5x90	
	WINDOW HANDLE FITTINGS-FÖNSTERHANDTAG-FENSTERBESCHLAG-FERRURE DE FENÊTRE	2		
	WINDOW 1345x900 DW0-6DK 1345x900-44 ISO	1		

Model	Henry44	Material	Page 2/3

POS	SPECIFICATION Henry44	QTY	PROFILE (mm)	LENGTH (mm)
	DOOR 890x1980 SD06-6 F 890x1980-44 ISO R 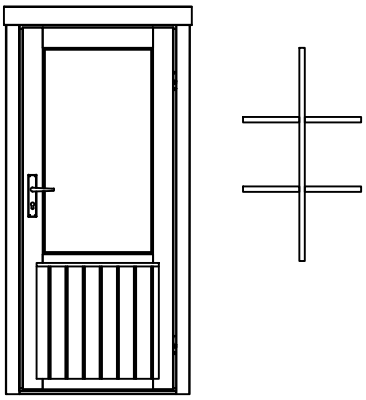	1		

Model	Henry44	Material	Page 3/3

H = 1.500 m
TOTAL: 24.39 m2

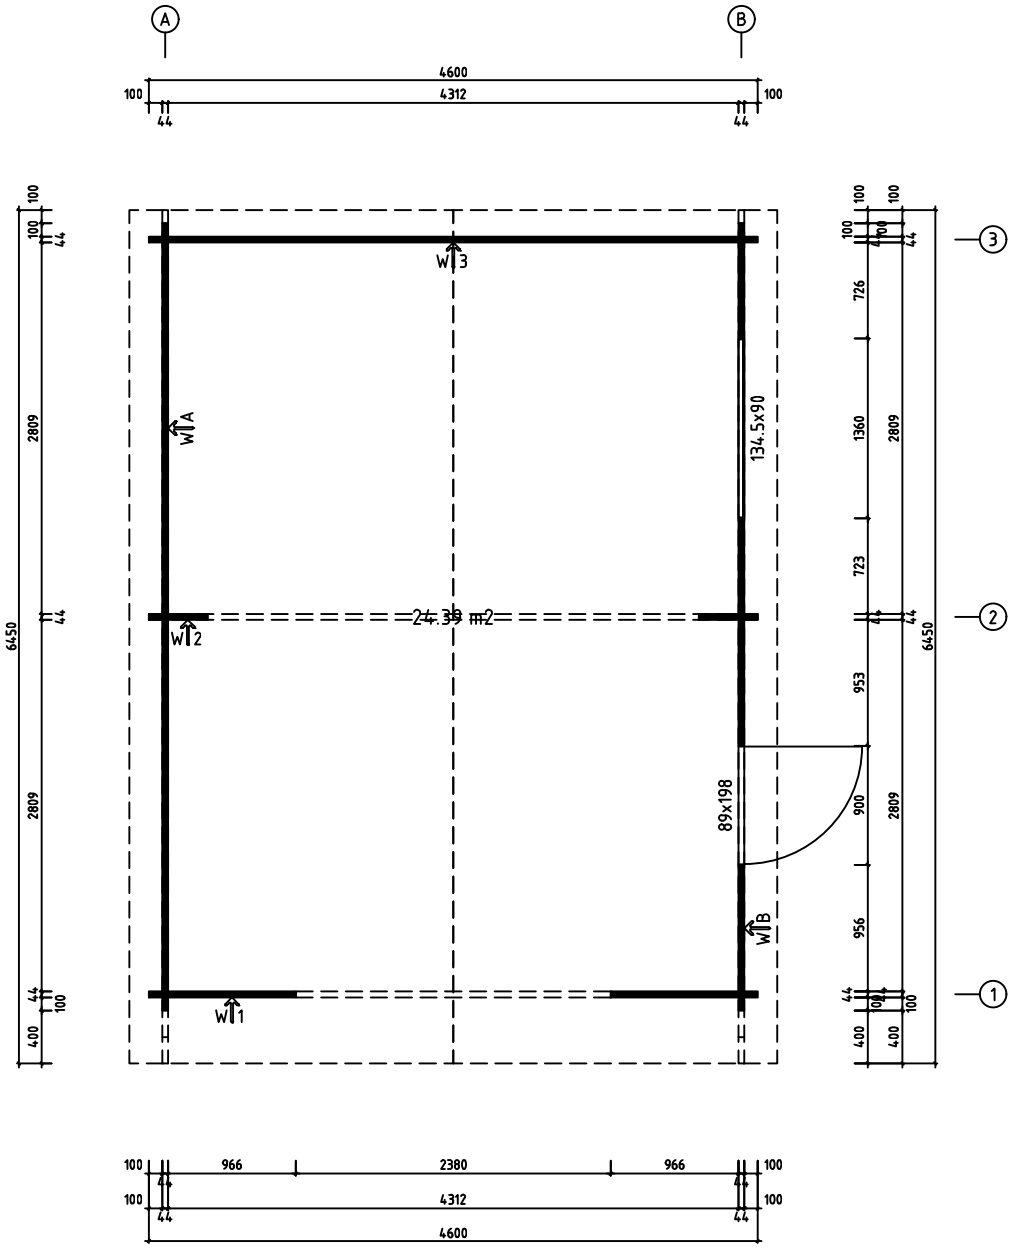

Polhus Quality wooden houses	Model	Henry44	Page
	Drawing	PLAN	Scale 1:40
	Material		Date 14.06.2022
	File	Henry44.dwg	Drawn by

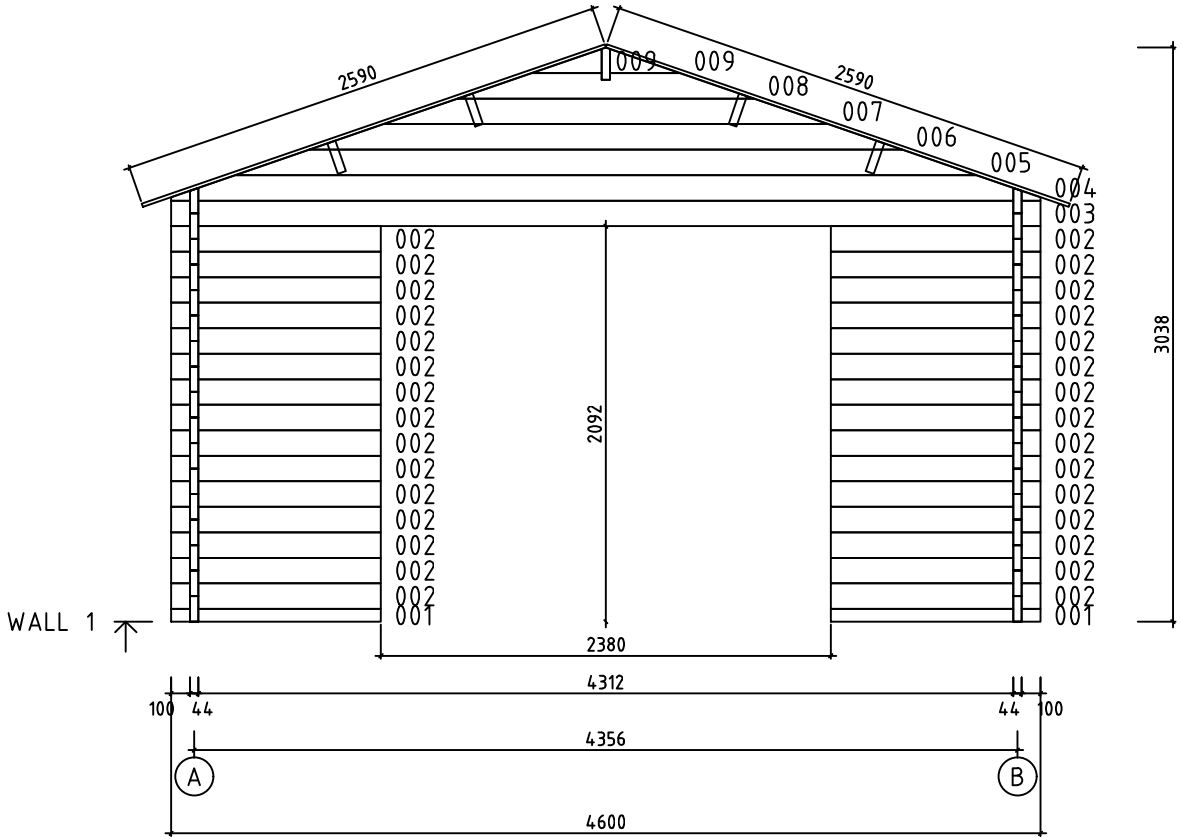

Polhus Quality wooden houses	Model	Henry44	Page 5
	Drawing	WALL 1	Scale 1:40
	Material	4.4x13.5	Date 14.06.2022
	File	Henry44.dwg	Drawn by

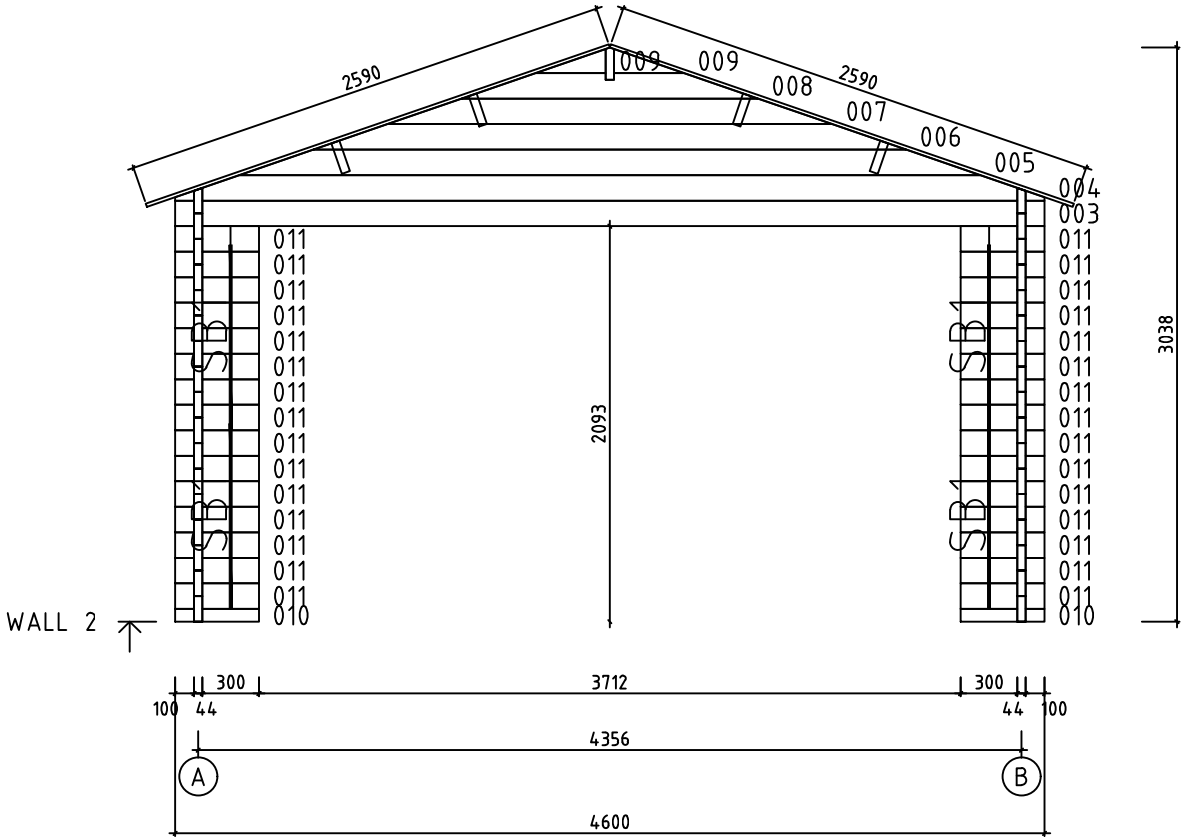

Polhus — Quality wooden houses	Model	Henry44	Page 6
	Drawing	WALL 2	Scale 1:40
	Material	4.4x13.5	Date 14.06.2022
	File	Henry44.dwg	Drawn by

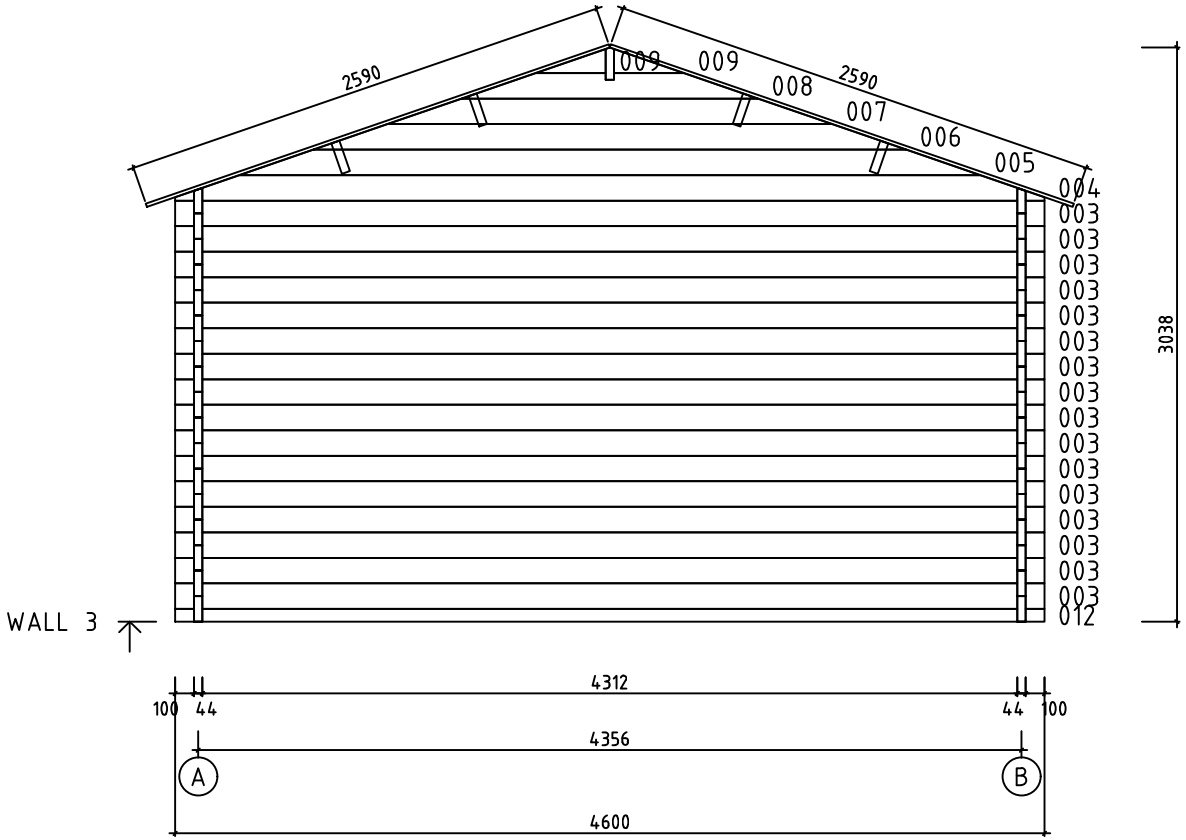

Polhus Quality wooden houses	Model	Henry44	Page 7
	Drawing	WALL 3	Scale 1:40
	Material	4.4x13.5	Date 14.06.2022
	File	Henry44.dwg	Drawn by

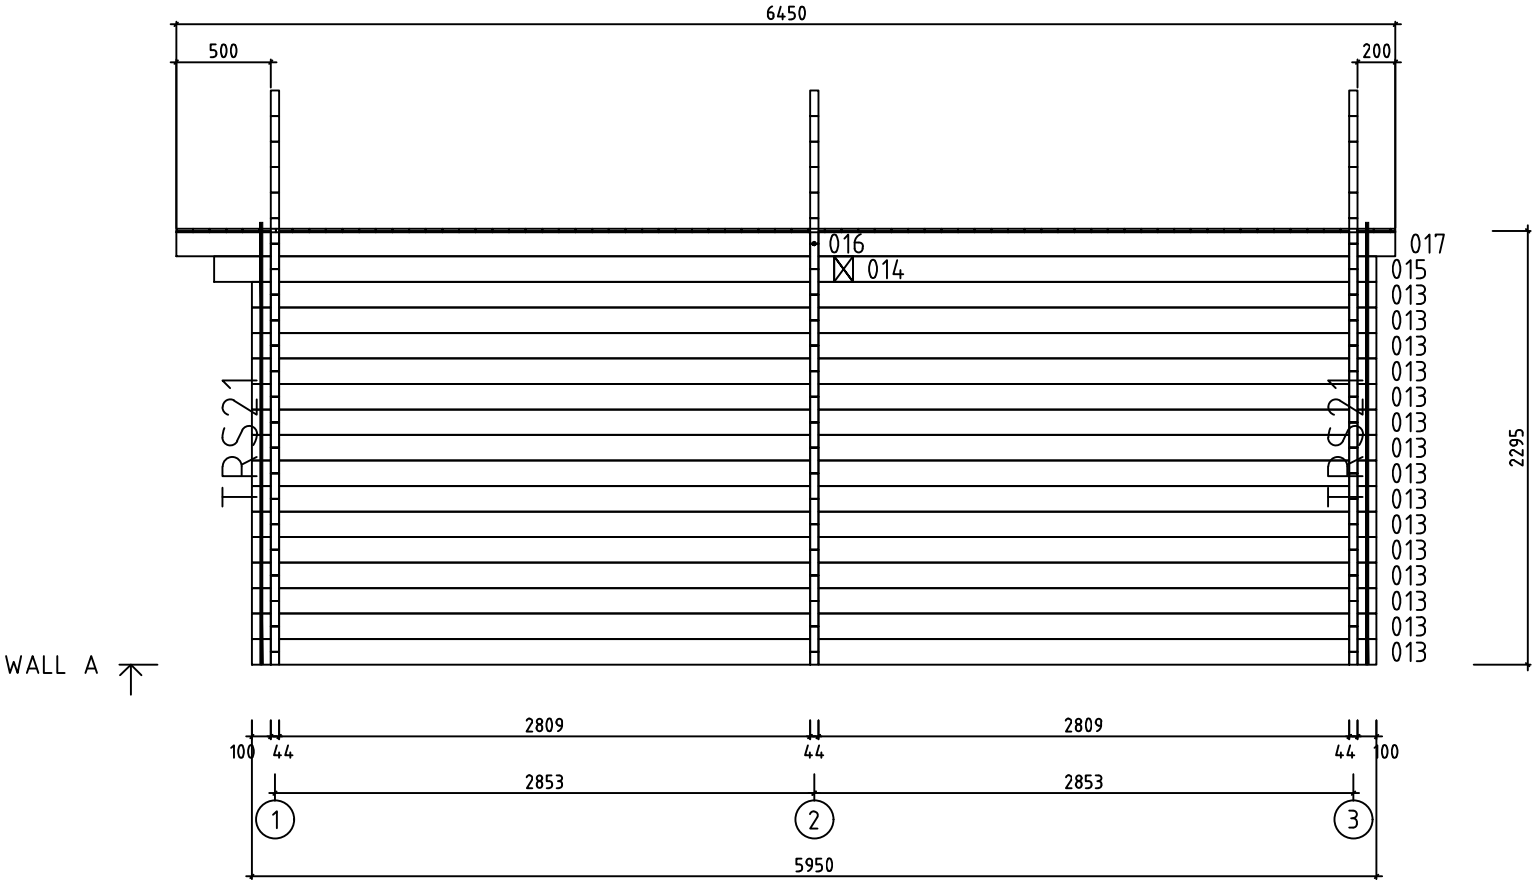

Polhus — Quality wooden houses	Model	Henry44	Page 3
	Drawing	WALL A	Scale 1:40
	Material	4.4x13.5	Date 14.06.2022
	File	Henry44.dwg	Drawn by

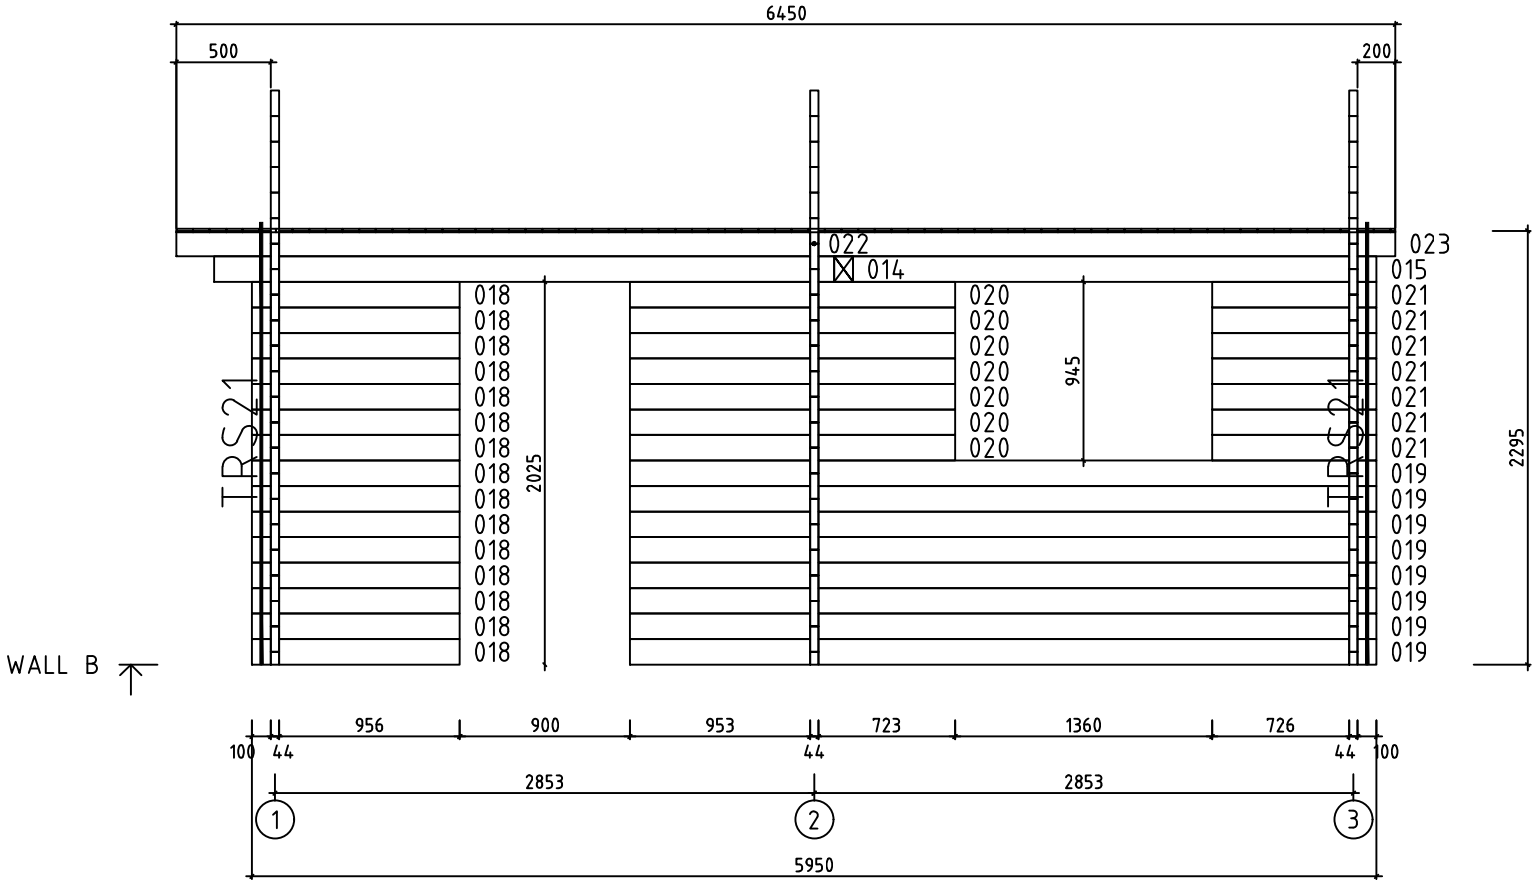

Polhus — Quality wooden houses	Model	Henry44	Page 4
	Drawing	WALL B	Scale 1:40
	Material	4.4x13.5	Date 14.06.2022
	File	Henry44.dwg	Drawn by

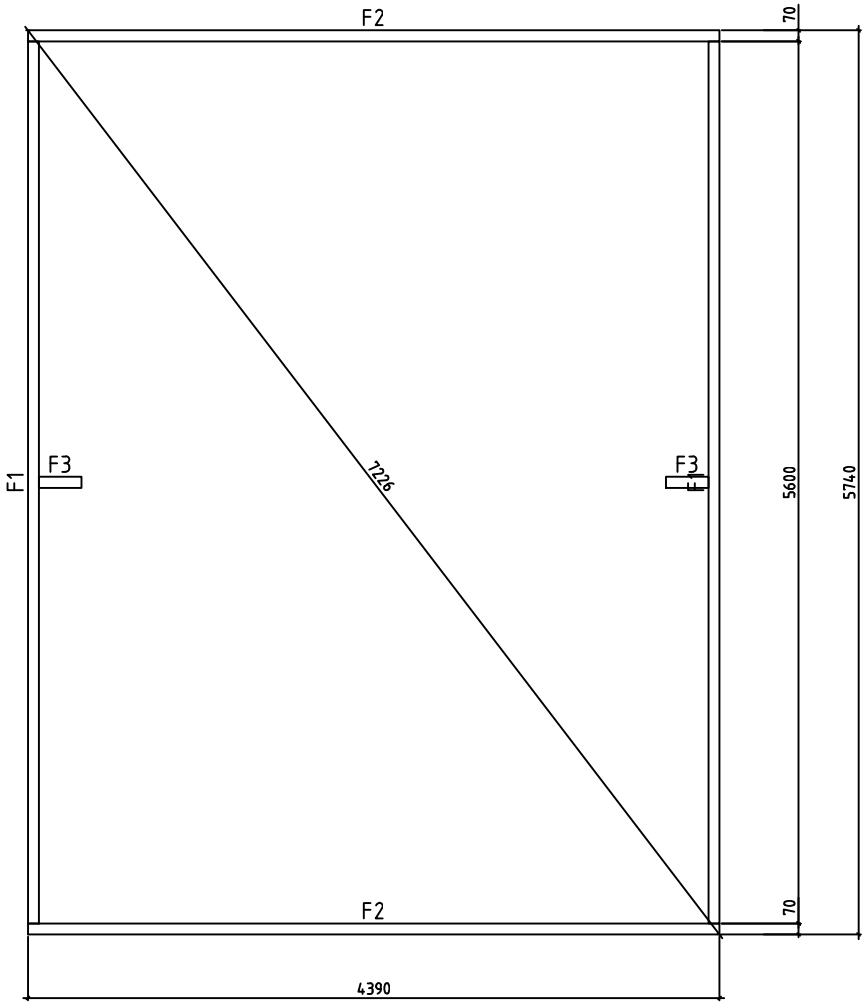

Polhus Quality wooden houses	Model	Henry44	Page
	Drawing		Scale 1:40
	Material		Date 14.06.2022
	File	Henry44.dwg	Drawn by

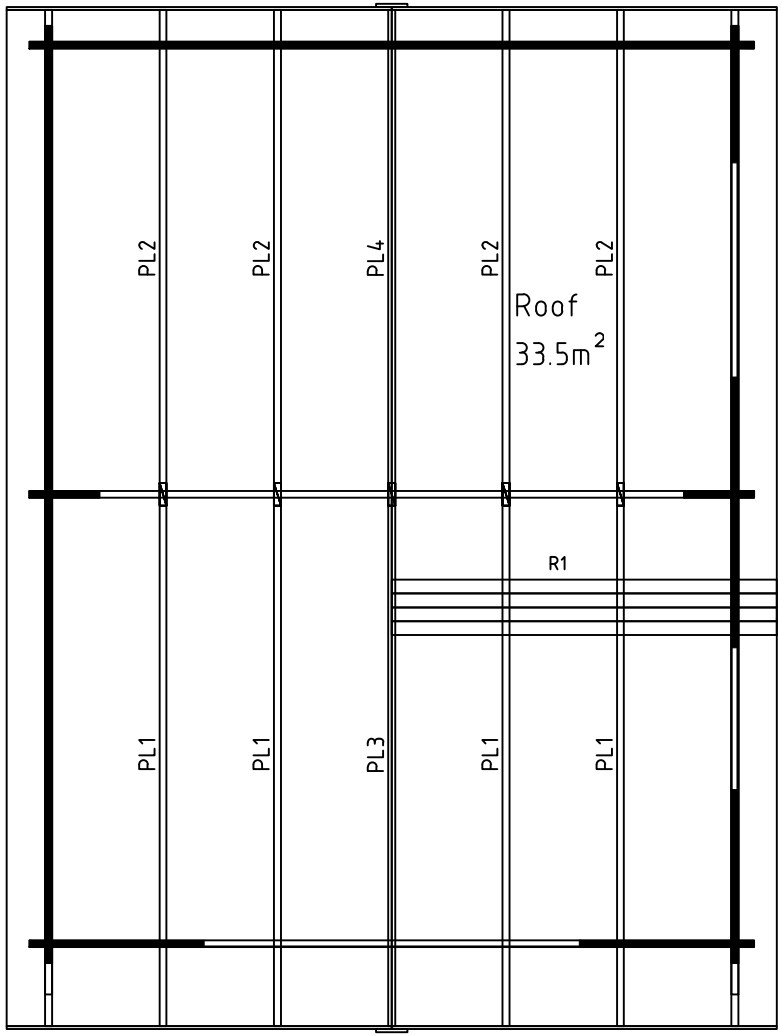

Polhus Quality wooden houses	Model	Henry44	Page
	Drawing		Scale 1:40
	Material		Date 14.06.2022
	File	Henry44.dwg	Drawn by

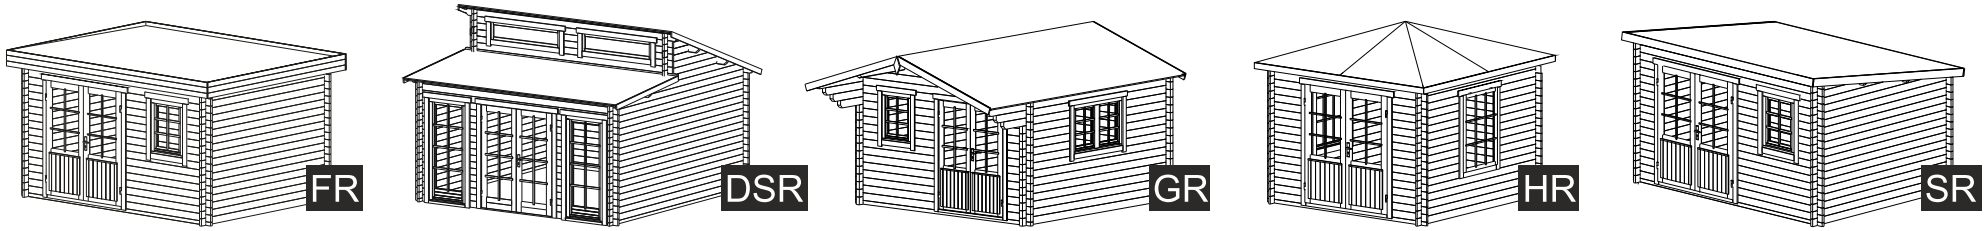

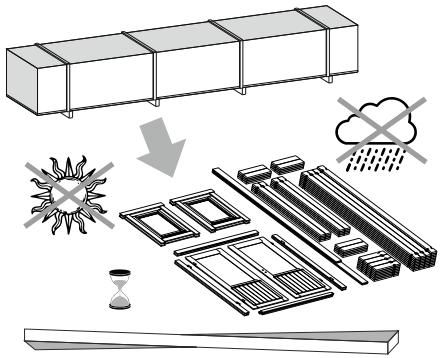

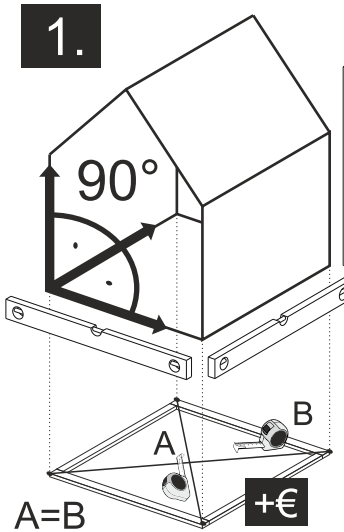

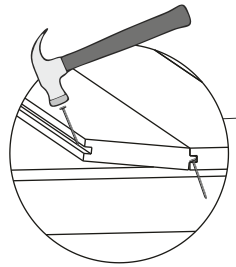

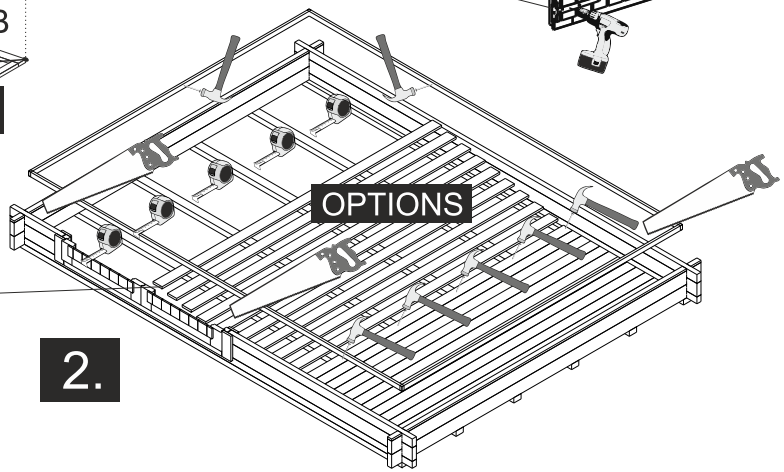

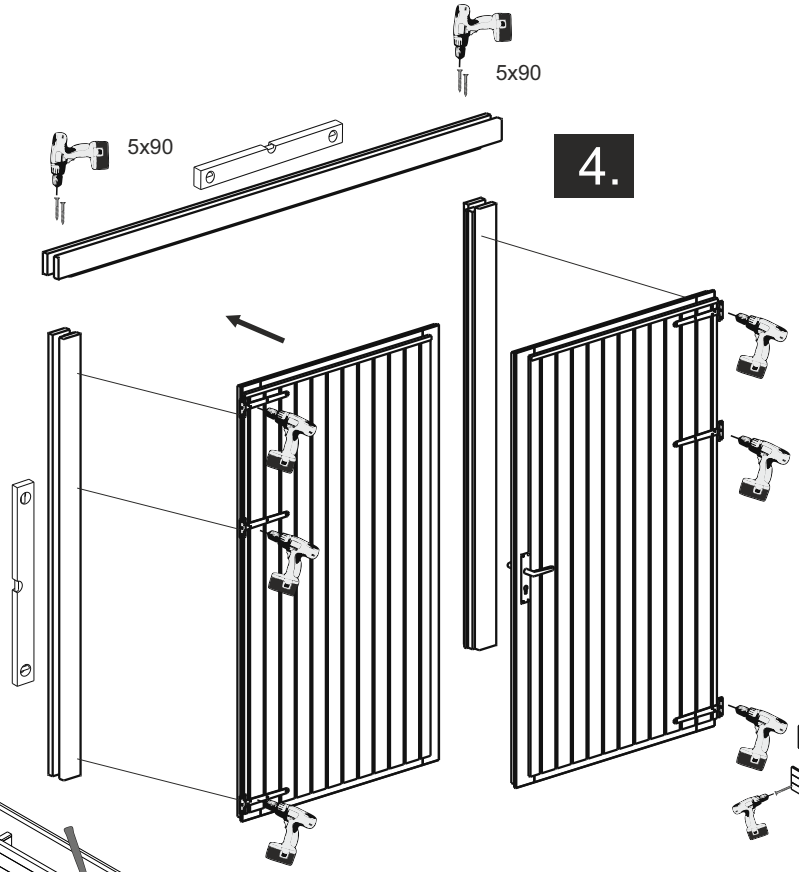

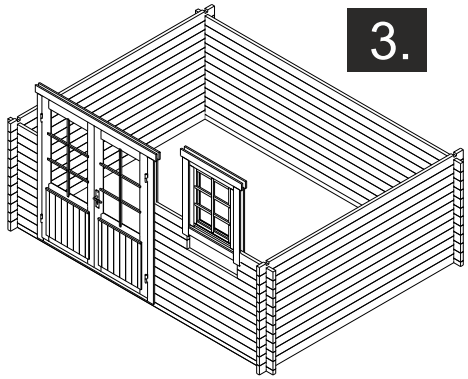

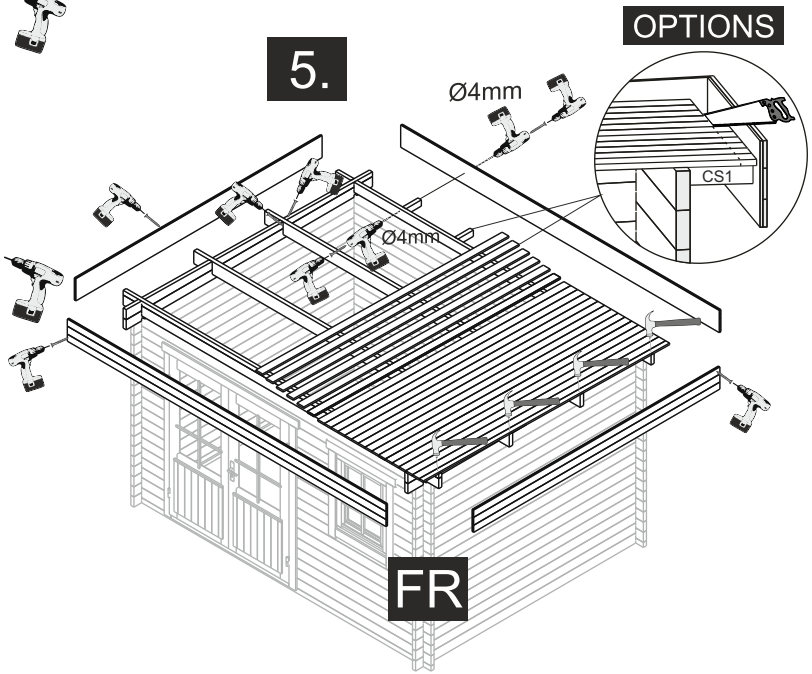

The guide is illustrative. This guide is not project specification.
Der Leitfaden ist illustrativ. Dieser Leitfaden ist keine Projektspezifikation.
De gids is illustratief. Deze gids is geen projectspecificatie.

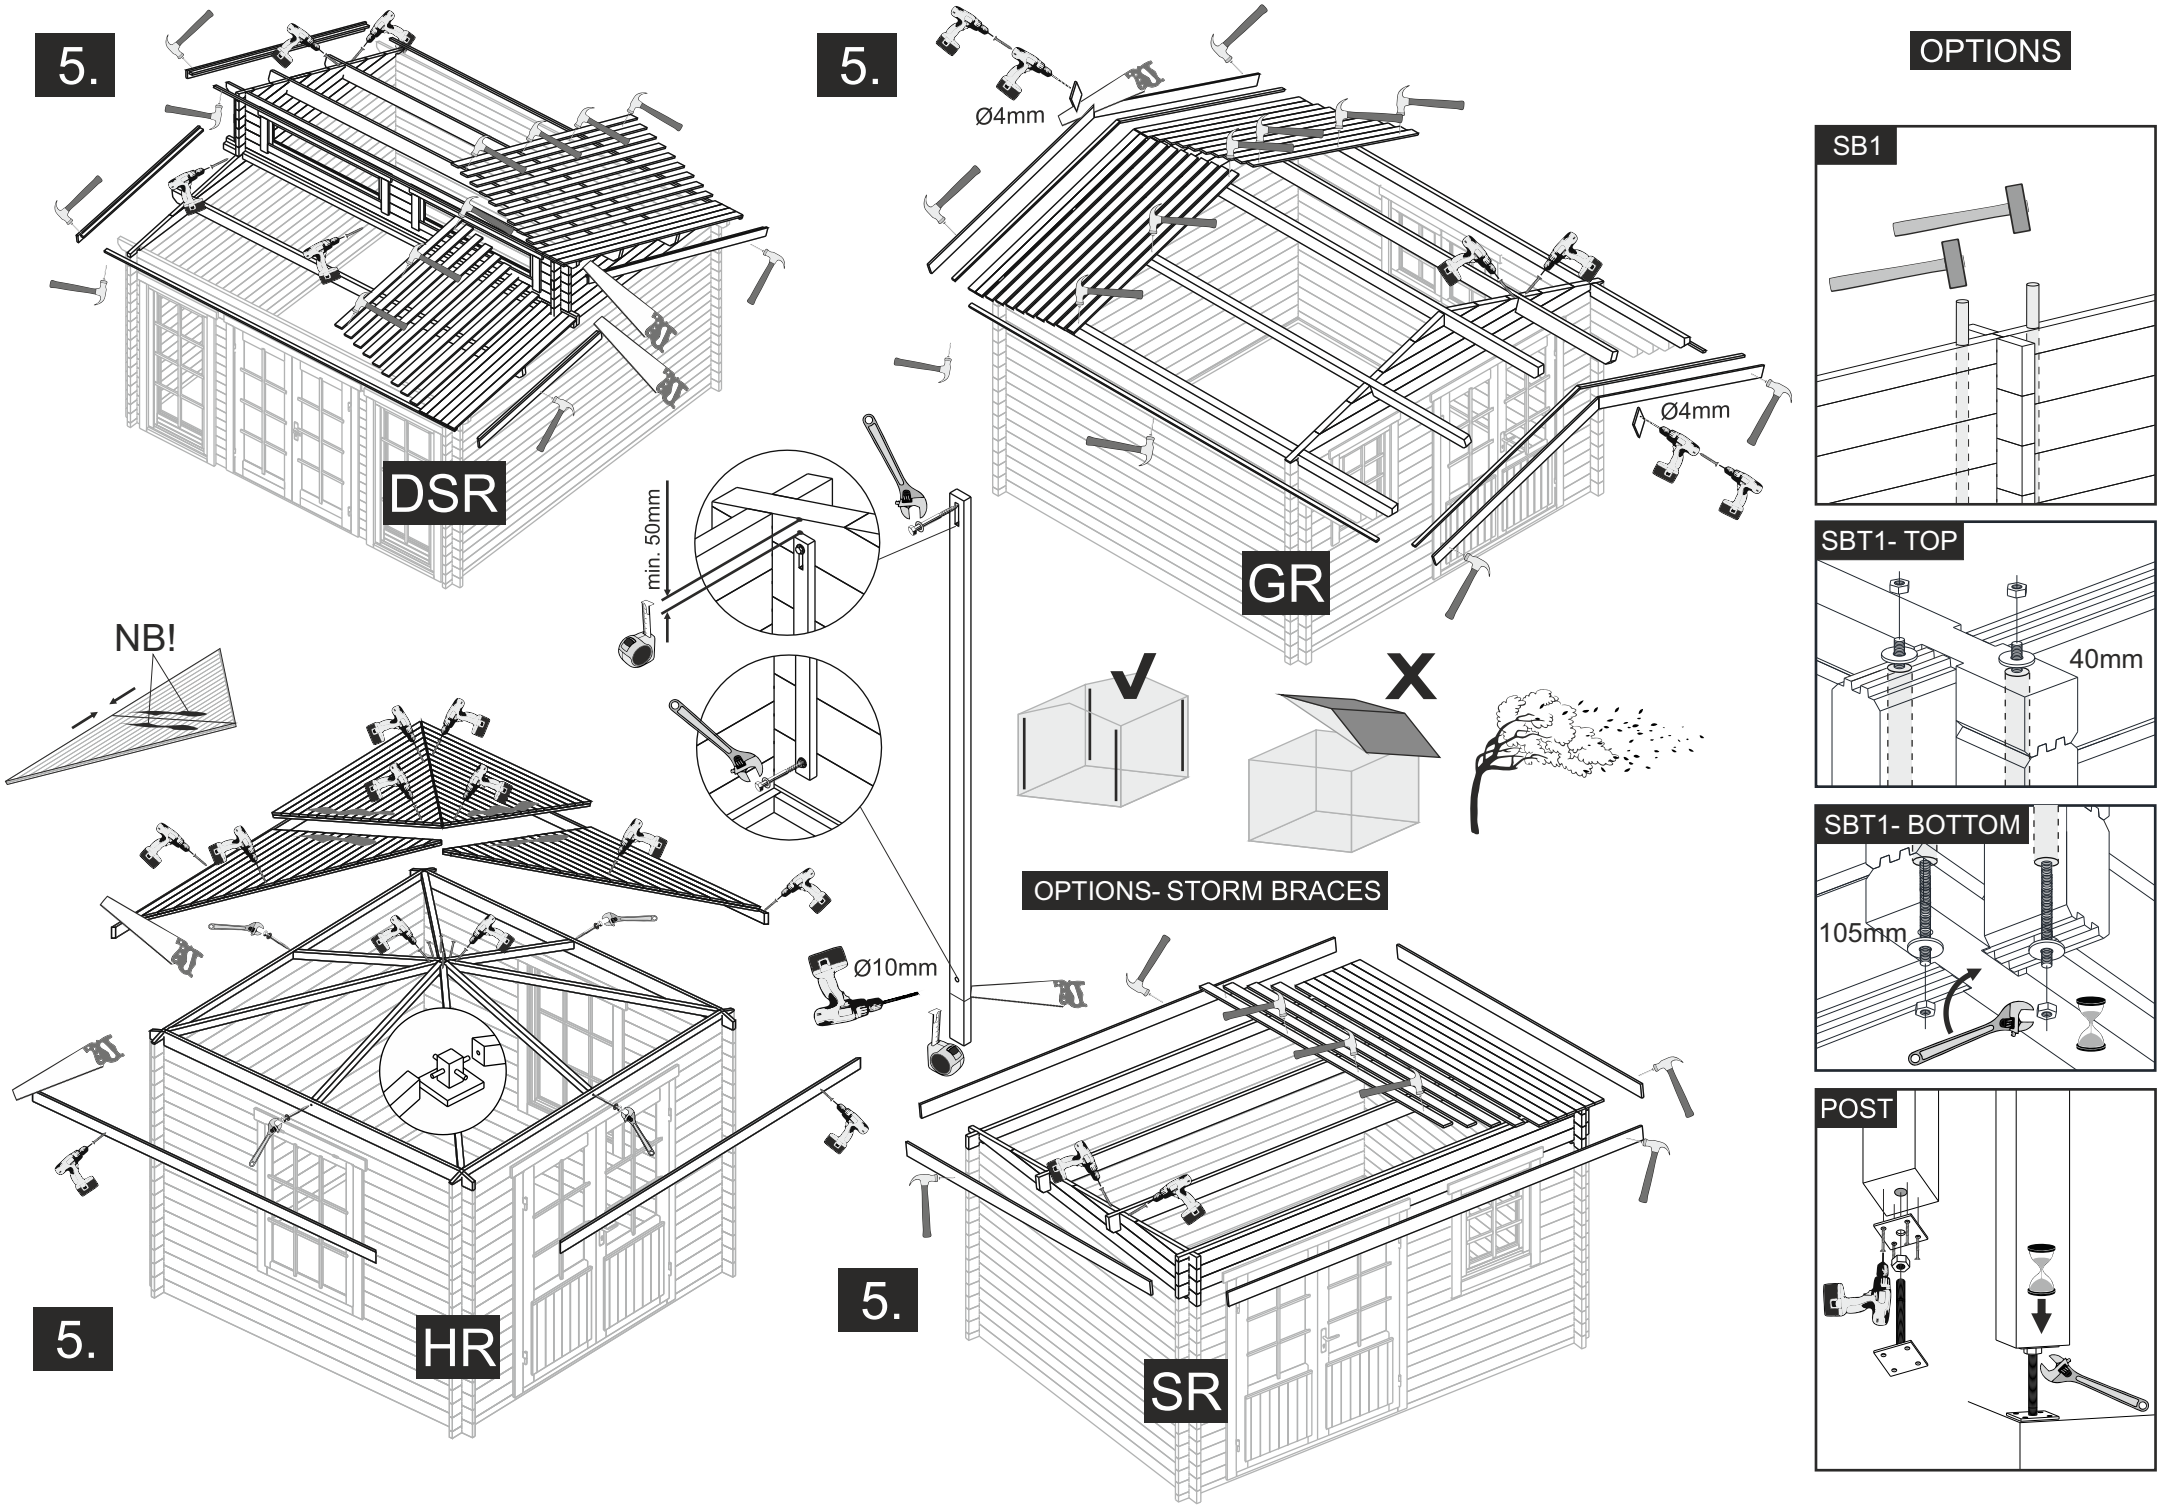
5.
DSR
5.
Ø4mm
Ø4mm
GR
OPTIONS
SB1
SBT1- TOP
40mm
SBT1- BOTTOM
105mm
POST
min. 50mm
NB!
OPTIONS- STORM BRACES
Ø10mm
5.
HR
5.
SR